JOB ORDER NO.	INDEX	PLANT NO.	DRAWING NUMBER	SHEET NO.	REV. NO.
20731021	R	J245	WA-035138	01 of 01	00

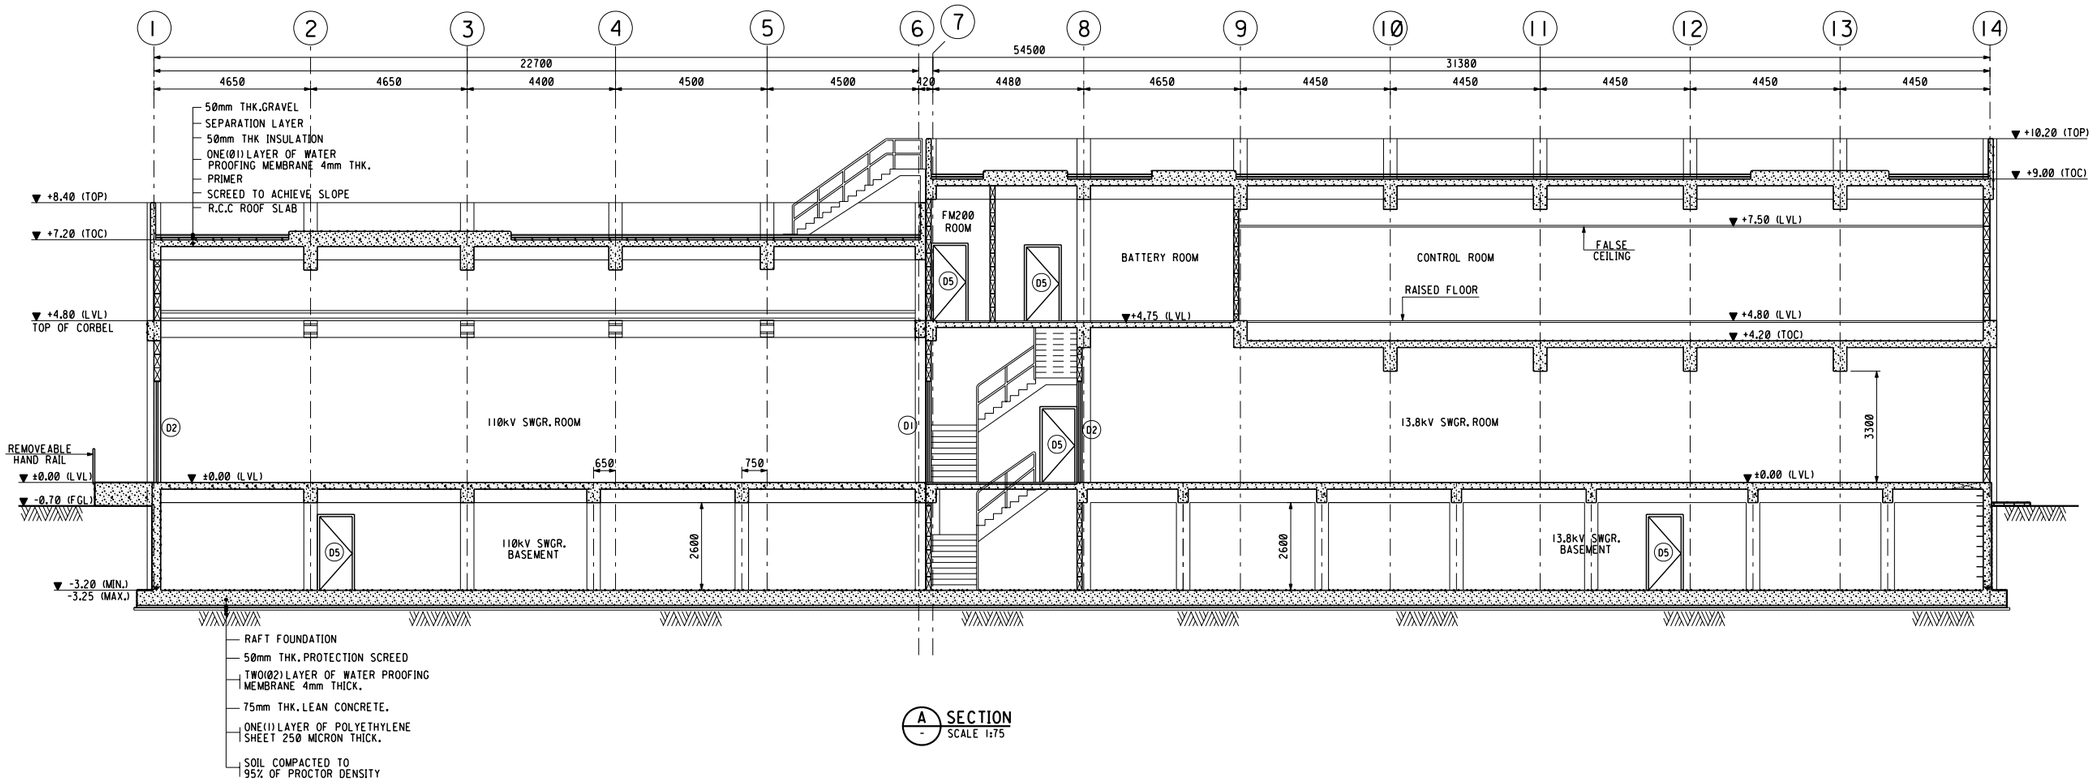

A SECTION
SCALE 1:75

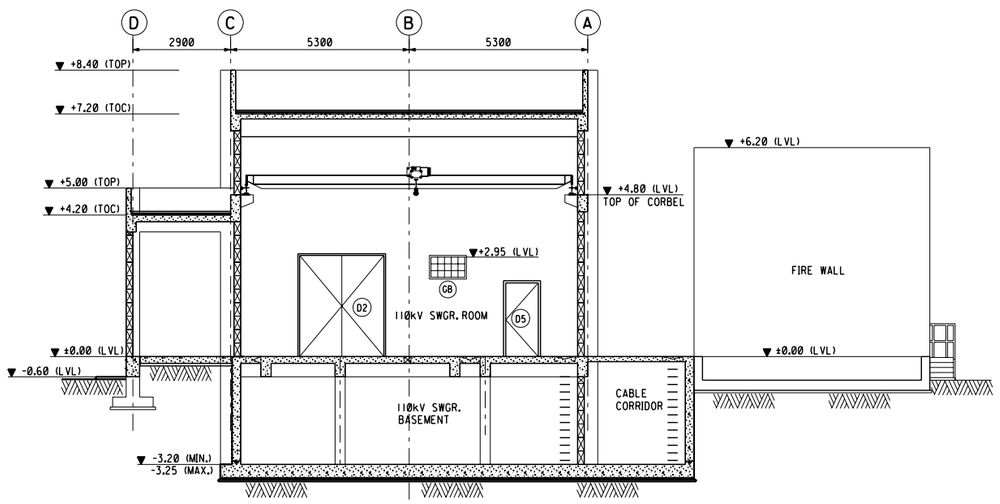

B SECTION
SCALE 1:75

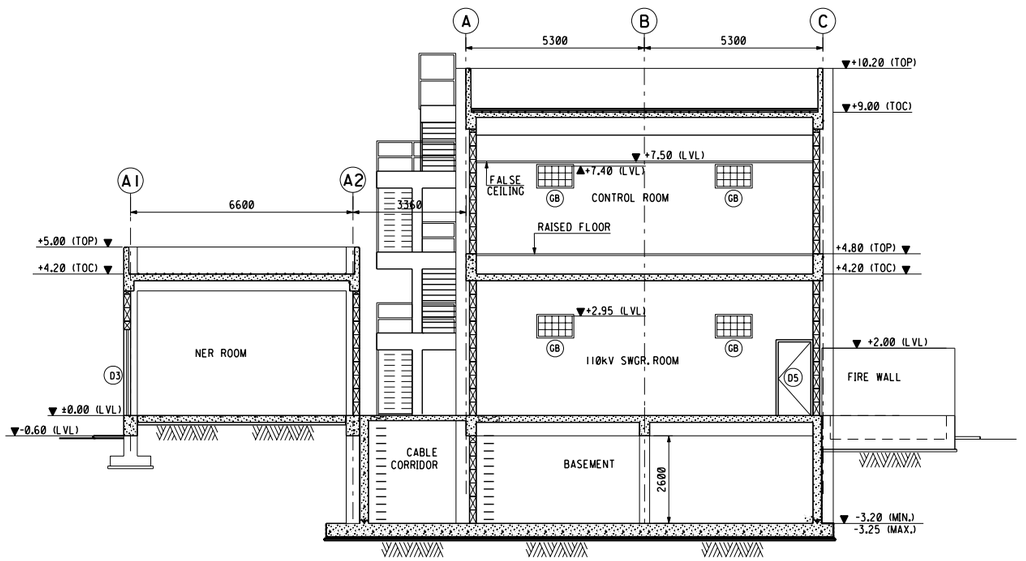

C SECTION
SCALE 1:75

NOTES

1. ALL DIMENSIONS ARE IN MILLIMETERS AND ALL LEVELS ARE IN METERS UNLESS OTHERWISE NOTED.

LEGEND

LVL.	- LEVEL
TYP.	- TYPICAL
THK.	- THICK
EL.	- ELEVATION
TOP.	- TOP OF PARAPET
TOS.	- TOP OF SCREED
TOC.	- TOP OF CONCRETE

REFERENCE DRAWINGS

DRAWING TITLE	DRAWING NO.
DRAWING CONTROL SHEET	WE-034448
BASEMENT PLAN	WA-035134
GROUND FLOOR PLAN	WA-035135
FIRST FLOOR PLAN	WA-035136
ROOF PLAN	WA-035137
BUILDING ELEVATIONS	WA-035139
STAIRCASE DETAILS	WA-035140
FINISHING SCHEDULE	WA-035141
GENERAL NOTES	WA-035142

GRAPHIC SCALE:
0 0.5 1 2 3 4 5 6 7m
SCALE : 1:75

THIS DRAWING AND THE INFORMATION CONTAINED HEREIN ARE THE SOLE PROPERTY OF SAUDI ELECTRICITY CO. NO REPRODUCTION IN FULL OR IN PART SHALL BE OBTAINED FROM THIS DOCUMENT WITHOUT THE WRITTEN CONSENT OF ITS OWNER.

CONSTRUCTION OR FOR ORDERING MATERIAL UNTIL CERTIFIED AND DATED | CERTIFIED BY _____ REV. NO. _____ DOC NO. _____ DATE _____

BUILDING SECTIONS

AL-BAYDA 110/13.8kV SUBSTATION

MADINAH SAUDI ARABIA

JOB ORDER NO.	INDEX	PLANT NO.	DRAWING NUMBER	SHEET NO.	REV. NO.
20731021	R	J245	WA-035138	01 of 01	00

SEC-A (2004/10)

DMS VECTOR SEC#00